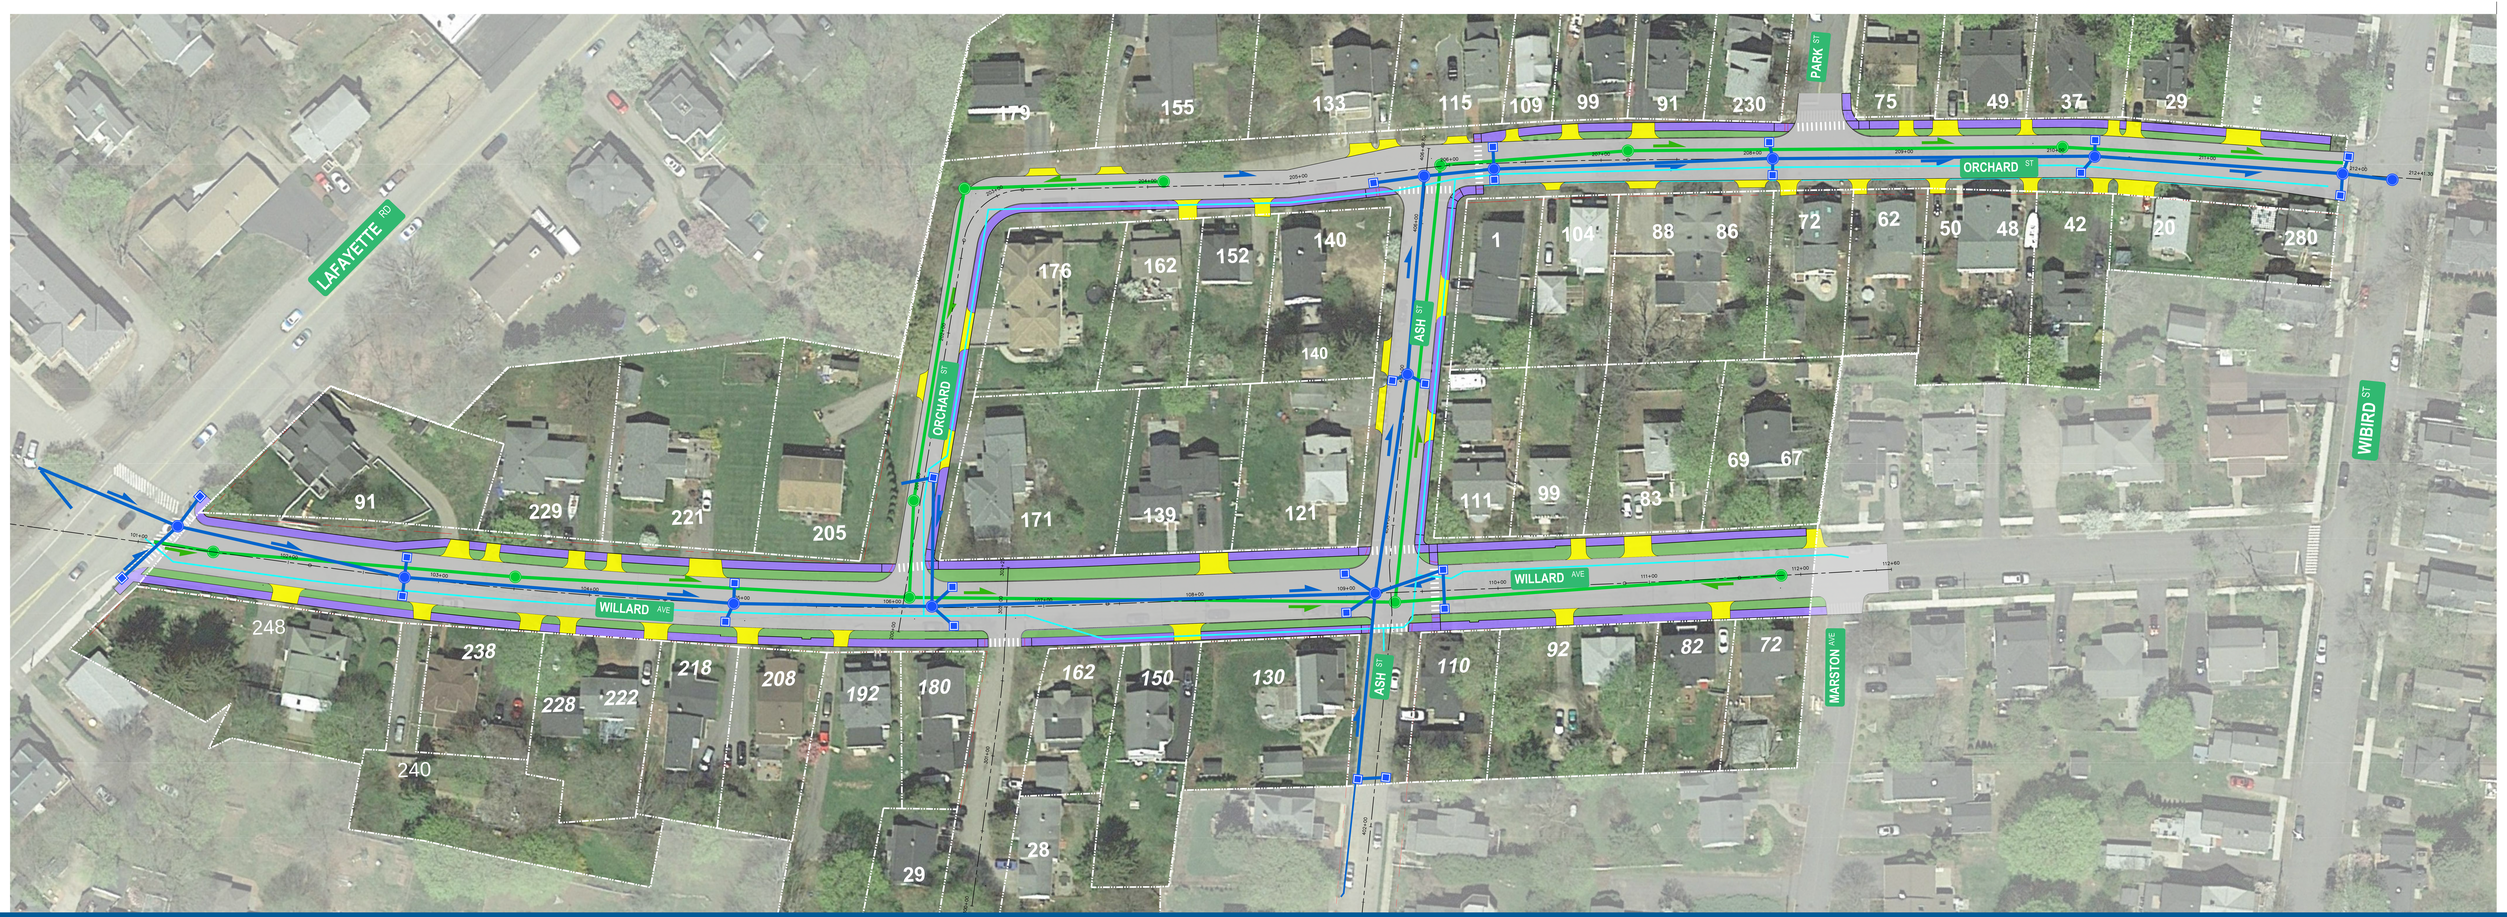

Willard Ave - Portsmouth, NH

Conceptual Utility Layout

0 20 40

CMA ENGINEERS

Portsmouth NH
Manchester NH
Portland ME

cmaengineers.com

Legend

- Proposed Drainage
- Proposed Sewer
- Proposed Water