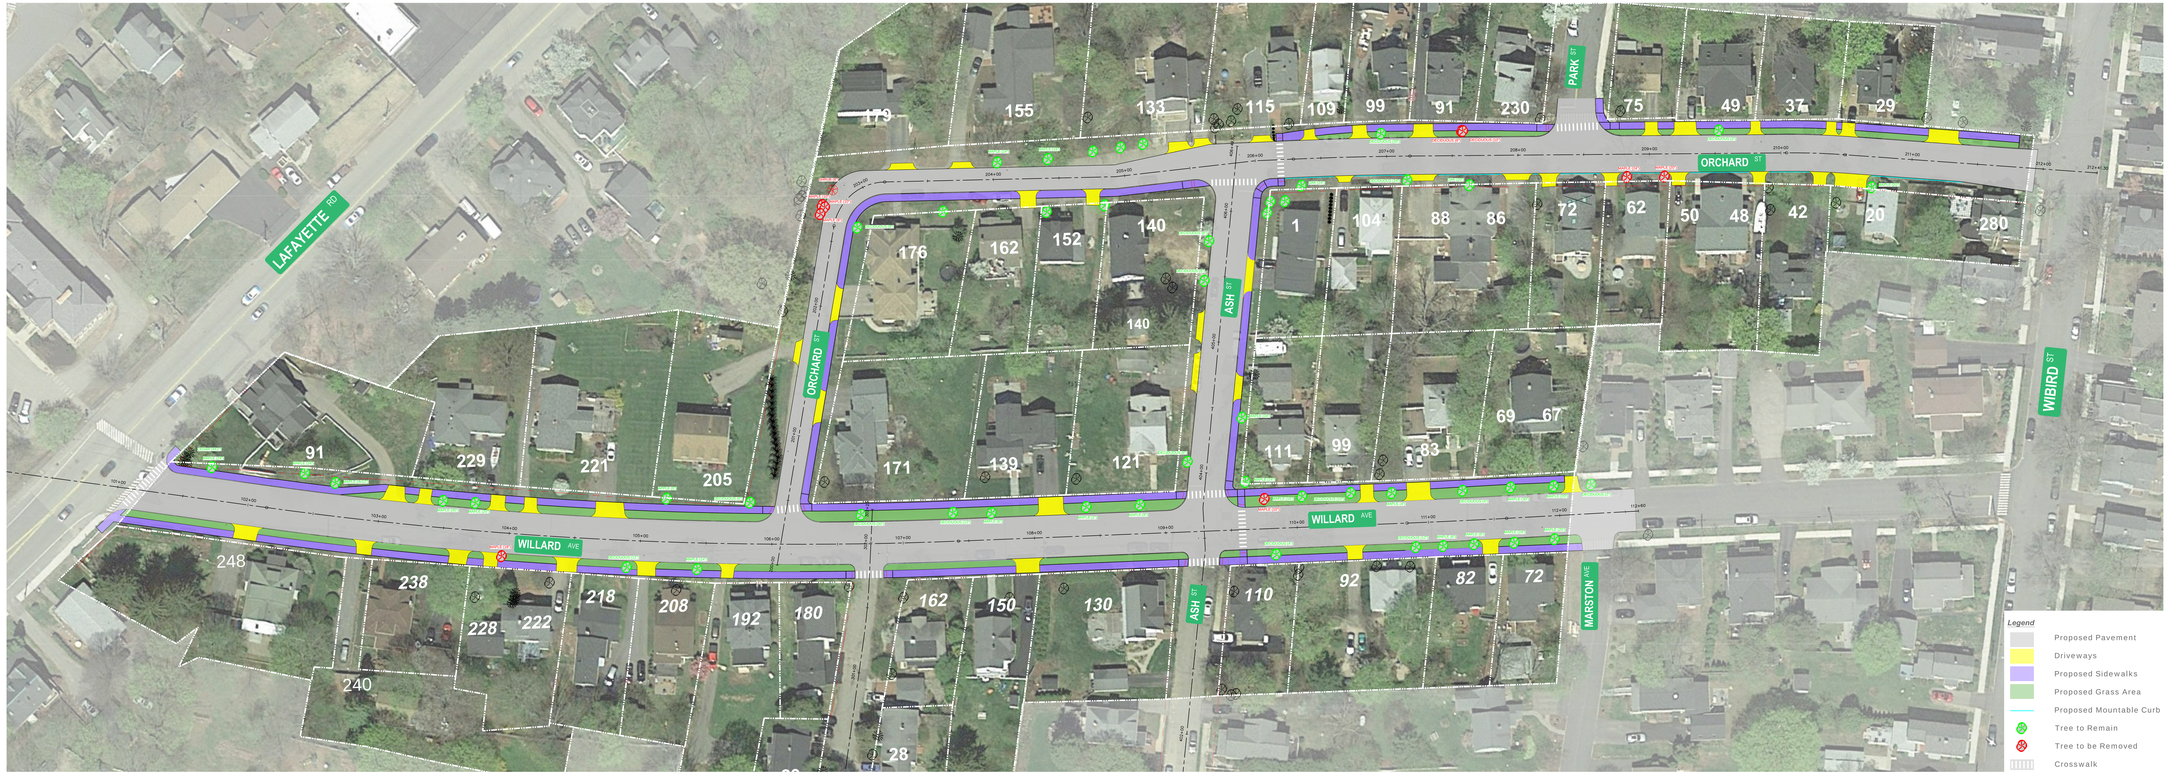

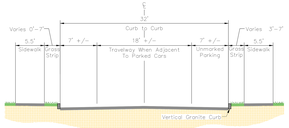

WILLARD AVENUE TYPICAL

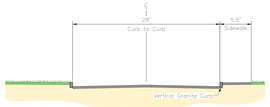

ASH STREET TYPICAL

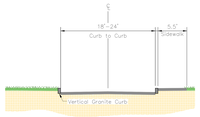

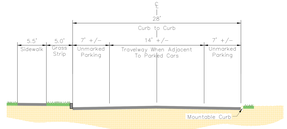

ORCHARD STREET TYPICAL

Willard Ave - Portsmouth, NH

Conceptual Roadway Layout

0 20 40

CMA ENGINEERS

Portsmouth NH
Manchester NH
Portland ME

cmaengineers.com